



STRUCTURAL FRAMING OF DECONTAMINATION UNIT

NOTE:


1. ALL LUMBER, PLYWOOD, AND SCAFFOLD PLANKING AT THE WORKSITE SHALL BE TREATED FIRE RETARDANT AND BEAR A U.L. DESIGNATED RATING FR-S.
2. ALL POLYETHYLENE SHEETING AT THE WORKSITE SHALL BE 6-MIL THICKNESS OR GREATER AND SHALL BEAR A FIRE RETARDANT DESIGNATION CONFORMING TO NFPA STANDARD 701, "LARGE SCALE FLAMMABILITY TEST".

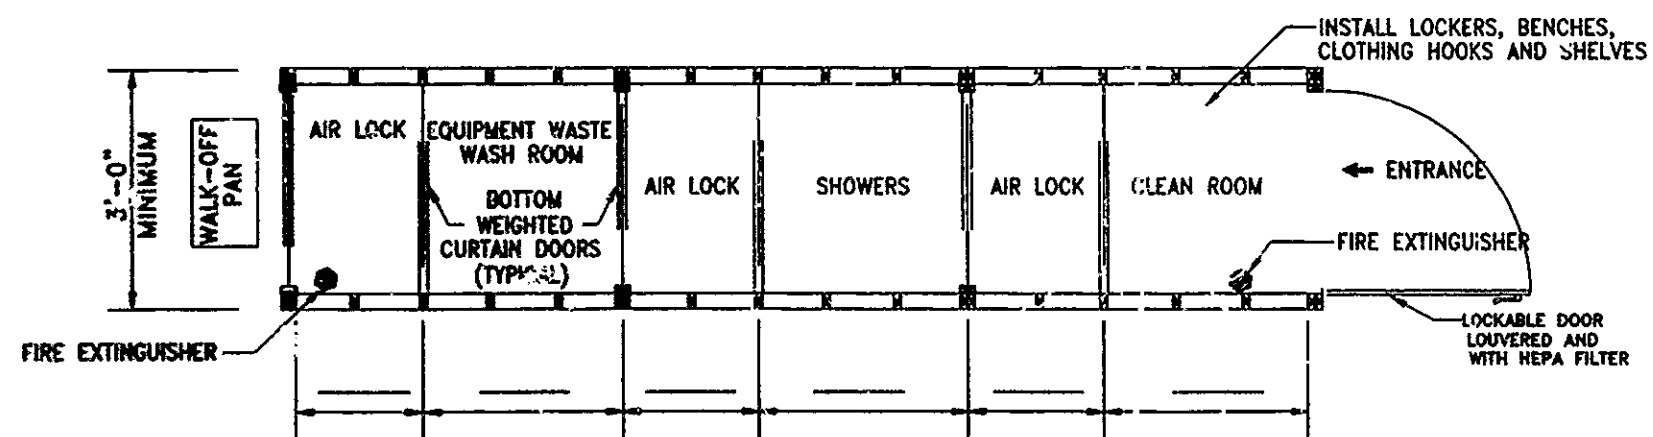

TYPICAL WORKER DECONTAMINATION ENCLOSURE
(SHALL BE DIMENSIONED ON SHOP DRAWINGS)

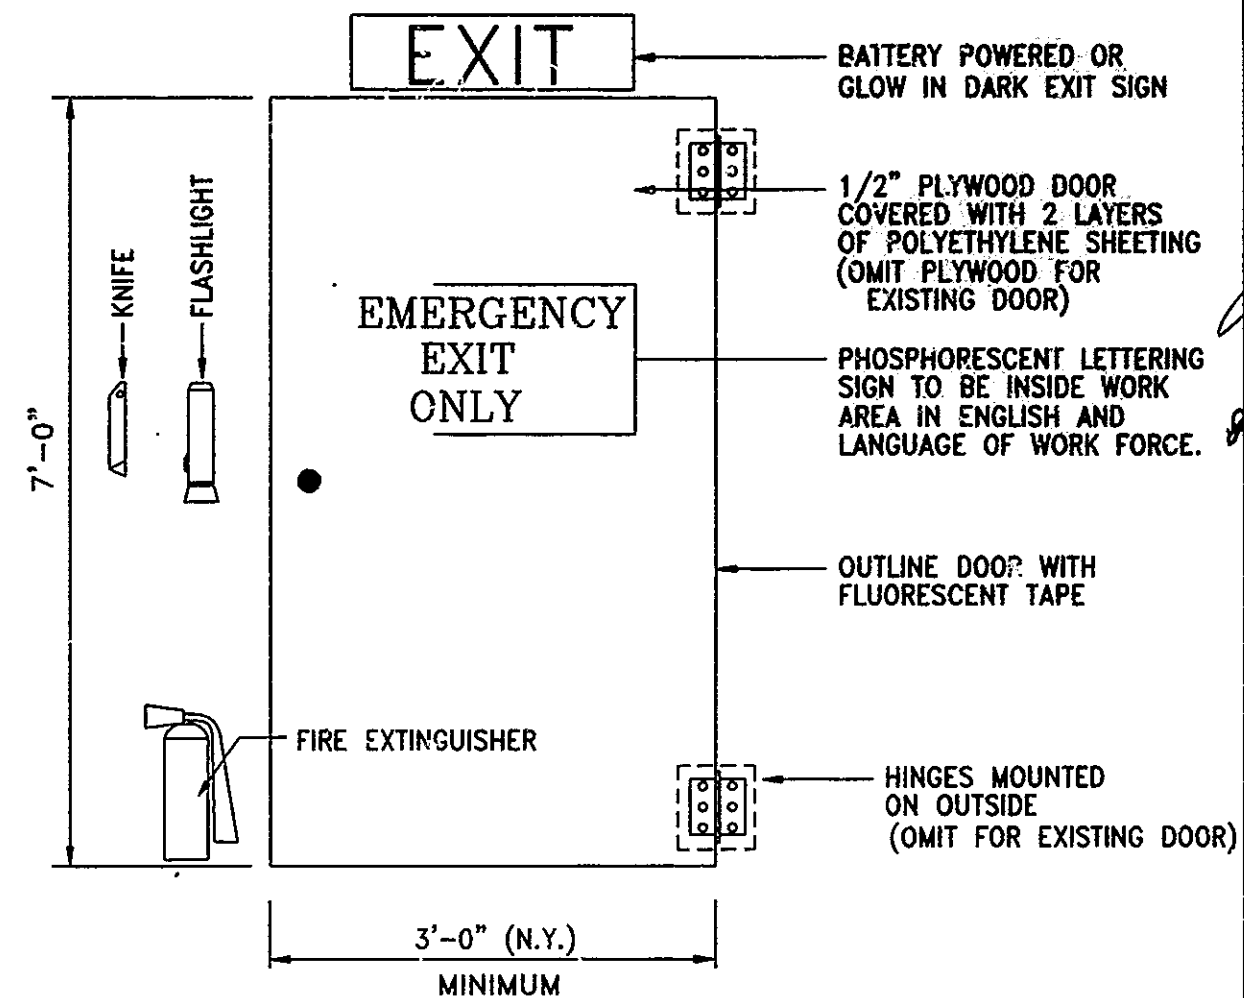

EMERGENCY EXIT (WORKER SIDE)

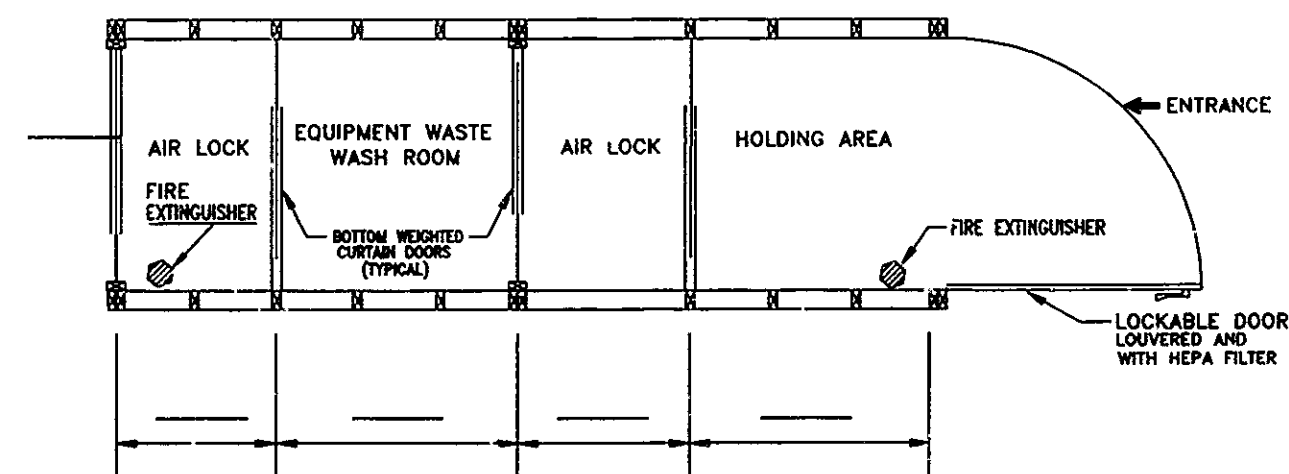

TYPICAL WASTE DECONTAMINATION ENCLOSURE
(SHALL BE DIMENSIONED ON SHOP DRAWINGS)

ENGINEERING PROGRAM MANAGER
WORD TRADE

CHIEF ENVIRONMENTAL ENGINEER

Approved

No. Date Revision Approved

ENGINEERING DEPARTMENT

WORLD
TRADE
CENTER

ENVIRONMENTAL
Title

B1/B2 LEVELS
FIREPROOFING ABATEMENT
AND REPLACEMENT

ASBESTOS ABATEMENT
DETAILS

This drawing subject to conditions in Contract. All inventions, ideas, designs and methods herein are reserved to Port Authority and may not be used without its written consent.

BMS SAM BMS
Designed by Drawn by Checked by

8/31/99 N.T.S.
Date Scale

WTC 881.073 V-6
Contract Number Drawing Number

WTC 881.073 V-6